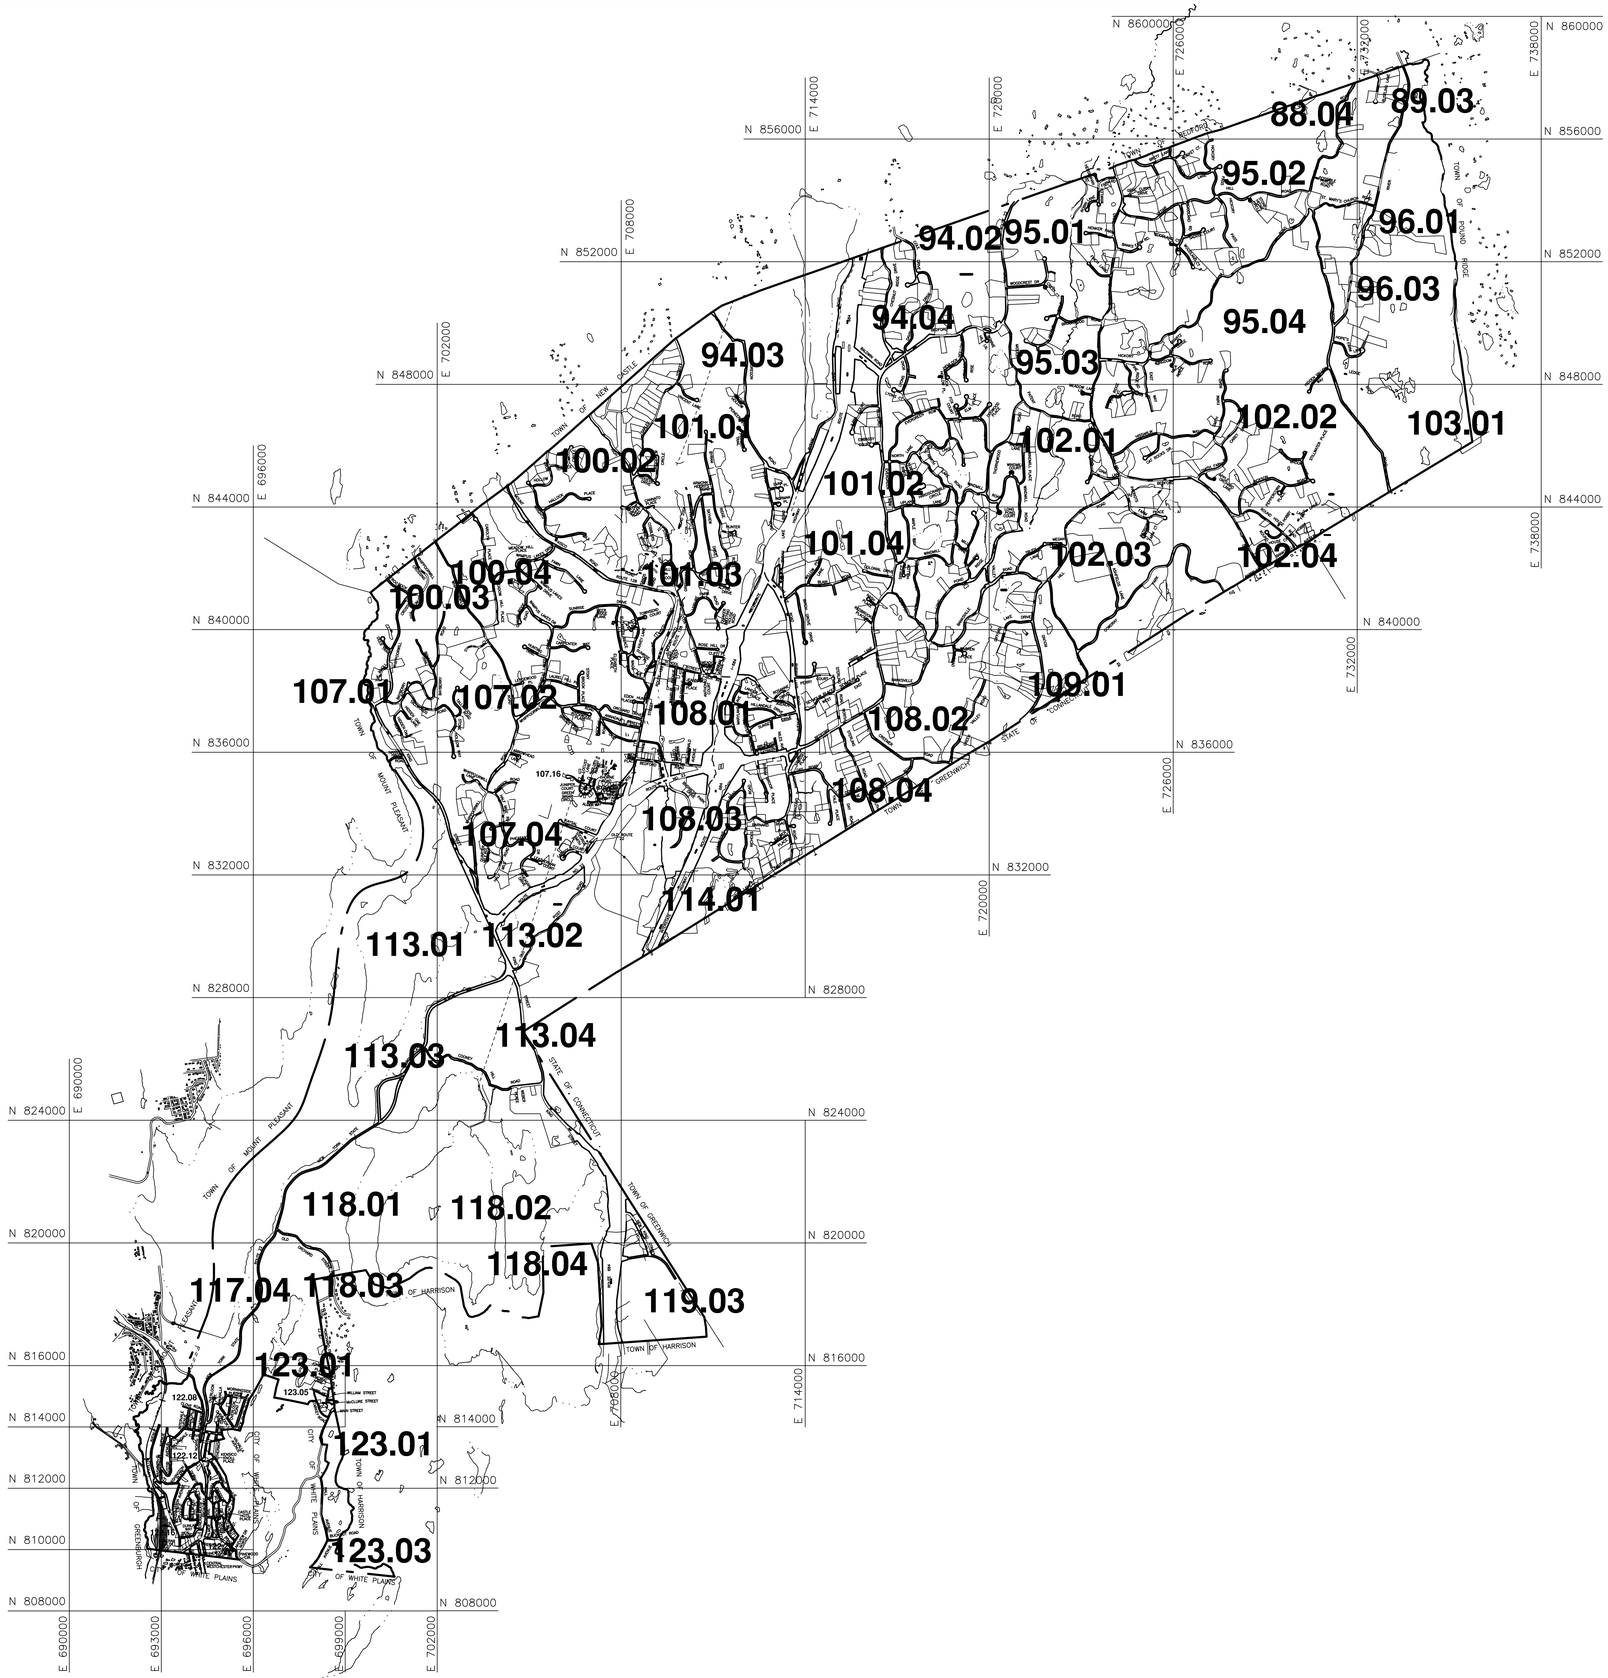

PREPARED FOR
TOWN OF NORTH CASTLE
ASSESSOR'S OFFICE
PREPARED BY
L. ROBERT KIMBALL & ASSOCIATES
GRID BASED ON NEW YORK STATE PLANE COORDINATE SYSTEM
1983 NORTH AMERICAN DATUM IN METERS

REVISED & REPRINTED BY
CAI Technologies
Precision Mapping, Geospatial Solutions.
11 PLEASANT STREET, LITTLETON, MA 01561
800-333-8345 - WWW.CAITECH.COM

MAP REVISIONS

FORMERLY			NEW ASSESSED		
SH	BLOCK	LOT	SH	BLOCK	LOT

MAP REVISIONS

FORMERLY			NEW ASSESSED		
SH	BLOCK	LOT	SH	BLOCK	LOT

SCHOOL DISTRICT AND SPECIAL DISTRICTS

SCHOOL:	WATER:
FIRE:	SEWER:
	LIGHTING:

LEGEND

AMBULANCE DIST.	A	PROPERTY LINE	
FIRE DIST.	F	ROAD BOUNDARY	
SEWER DIST.	S	BLOCK LIMIT LINE	
WATER DIST.	W	ORIGINAL LOT LINE	
SCHOOL DIST.	SCH	RAILROAD BOUNDARY	
LIGHTING DIST.	L	STREAM	
COORDINATE LOCATOR		DENOTES COMMON OWNER	
		RIGHT OF WAY/ESMT LINE	

TOWN LINE	
COUNTY LINE	
STATE LINE	
DEED ACREAGE	1.03AC
CALCULATED ACREAGE	1.03AC(SC)
DEED DIMENSION	50
TAX MAP BLOCK NUMBER	(2)
SCALED DIMENSION	50(S)

FOR TAX PURPOSES ONLY

NOTE: THE INFORMATION CONTAINED ON THIS MAP IS NOT TO BE USED IN LIEU OF MAPS AND DEEDS ON FILE IN THE COUNTY CLERK'S OFFICE, AND IT IS NOT TO BE USED FOR PURPOSES OF CONVEYANCE

NORTH

SHEET INDEX

TAX MAP

TOWN OF NORTH CASTLE

WESTCHESTER COUNTY, NEW YORK

REVISED TO June 1, 2021

2000 0 2000
GRAPHIC SCALE
1" = 2000'

MAP DATE _____

INDEX